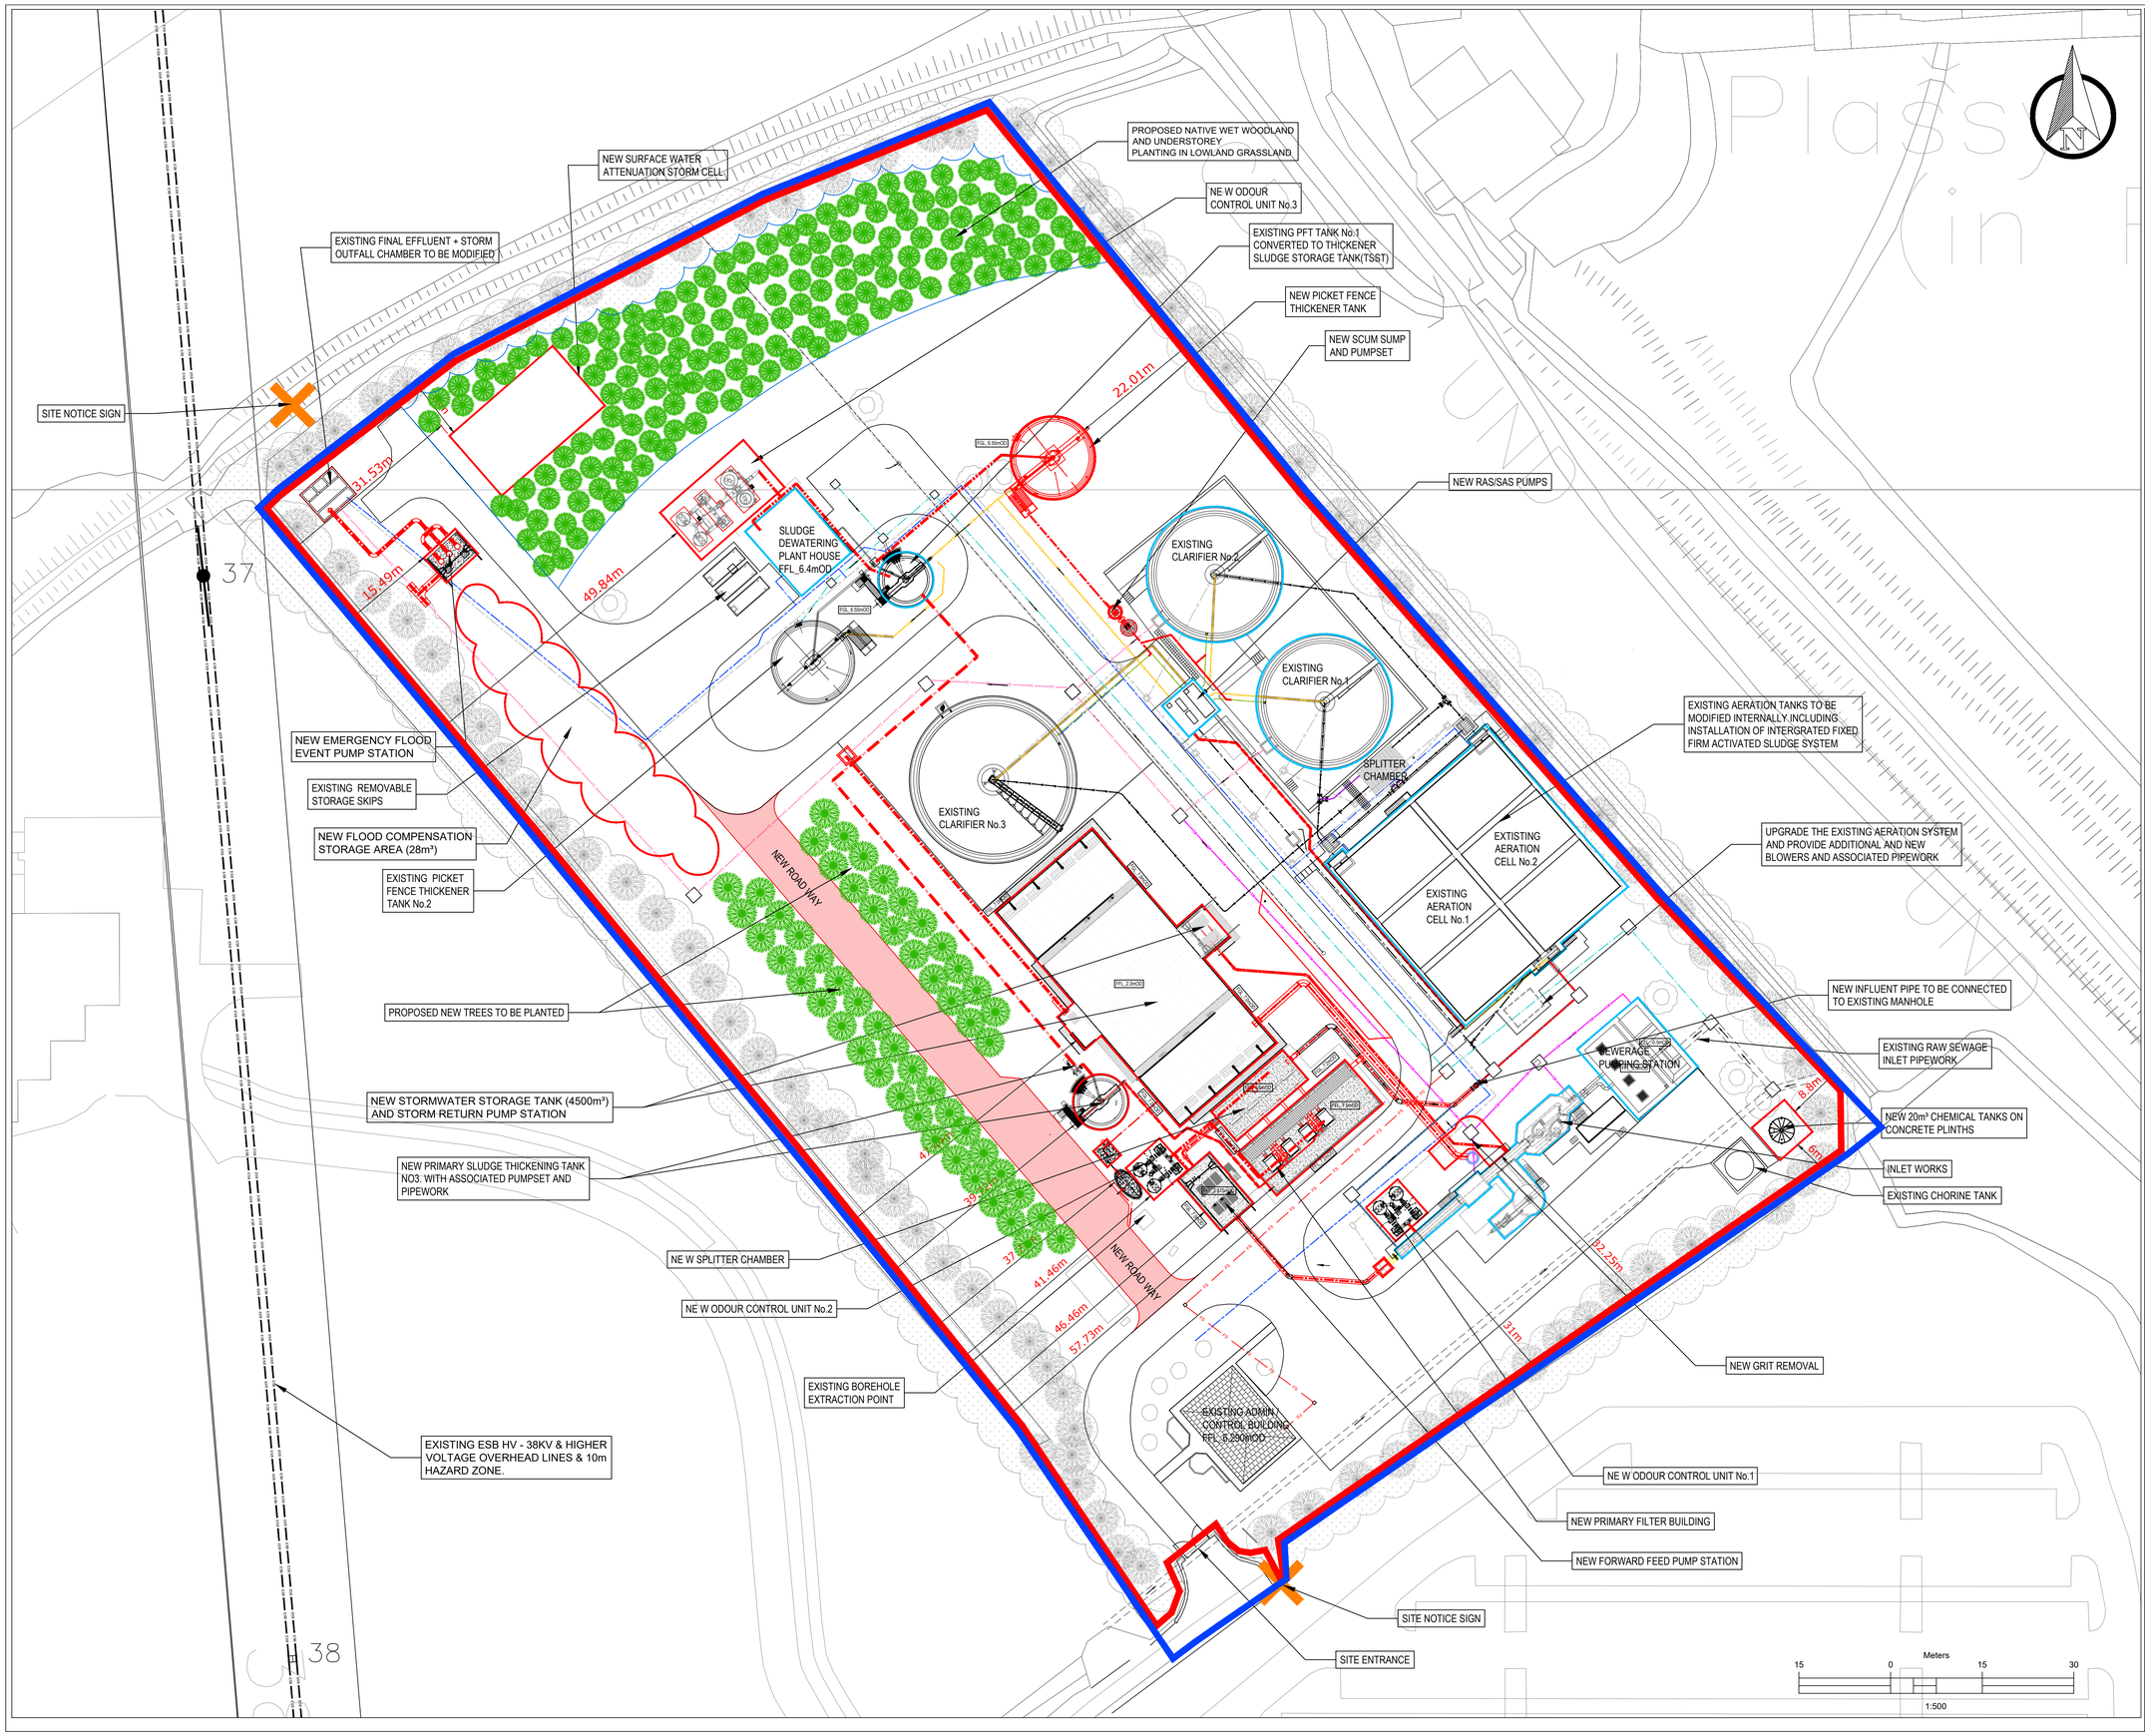

© Copyright
This drawing and any design hereon is the copyright of the Consultants and must not be reproduced without their written consent.
All drawings remain the property of the Consultants.

Notes:
1. All levels are in metres and relate to O.S. Datum MALIN.
2. This drawing is reproduced from digital maps:
   O.S. MAPS - Scale 1:2,500
   O.S. MAPS - Scale 1:1,000
   Discovery Series - Scale 1:50,000
3. All Maps are referenced to IRISH TRANSVERSE MERCATOR (I.T.M.)
4. Ordnance Survey Ireland Licence No. EN 0003022
   ©Government of Ireland.

MAPPING
OS SHEETS: 4683-A,4683-C,
DISCOVERY SERIES; OS1614_D
TOWN LAND : DROMORE
SITE LOCATION CO-ORDINATE
X-560717.1877 Y-658463.5332

LEGEND

SITE BOUNDARY OUTLINED IN RED

LANDS IN CONTROL OF THE APPLICANT OUTLINED IN BLUE

SITE AREA = 3.166Ha

PROPOSED UPGRADE WORKS

PROPOSED NEW WORKS & PIPEWORK

EXISTING WATERMAIN
EXISTING FINAL EFFLUENT
EXISTING SETTLED EFFLUENT
EXISTING CABLE DUCTS
EXISTING RAW SEWAGE
EXISTING SUPERNATANT
EXISTING SAS
EXISTING RETURN SLUDGE R/MAIN
EXISTING SCUM PIPE
EXISTING STORM OVERFLOW
EXISTING SITE FOULSEWER
EXISTING SITE SURFACE WATER DRAINAGE
ESB HV - 38KV & HIGHER VOLTAGE OVERHEAD LINES"

NOTE:
MAXIMUM FLOOD LEVEL IS +6.93MOD

Rev.	Suit.	Description	Drawn	Ch'kd	Date
C01	A1	ISSUED FOR PLANNING	LA	PJ	28.02.23

Client:

Irish Water
Colvill House
24-26 Talbot Street
Dublin 1
Tel:1890 278 278
Int: +353-1-707 2828
Email:info@water.ie
Web: www.water.ie

Consultant:

J. B. Barry and Partners Limited
Consulting Engineers

Classon House
Dundrum Business Park
Dundrum Road
Dublin 14
Tel: +353-1-4851400
email: info@jbbarry.ie
website: www.jbbarry.ie

Project:

CASTLETROY WASTEWATER TREATMENT PLANT

Drawing Title

PROPOSED PIPE WORK LAYOUT PLAN

Drawn by :	LHA	Date :	DEC.2022
Checked by :	PH	Date :	DEC.2022
Approved by :	PJ	Date :	DEC.2022
Internal Project REF :	20701		
Scales :	1:500 @ A1		
Stage :	PLANNING		

Drawing No. :	Revision	Suitability Code
20701-JBB-00-XX-DR-Z-1205	C01	A1